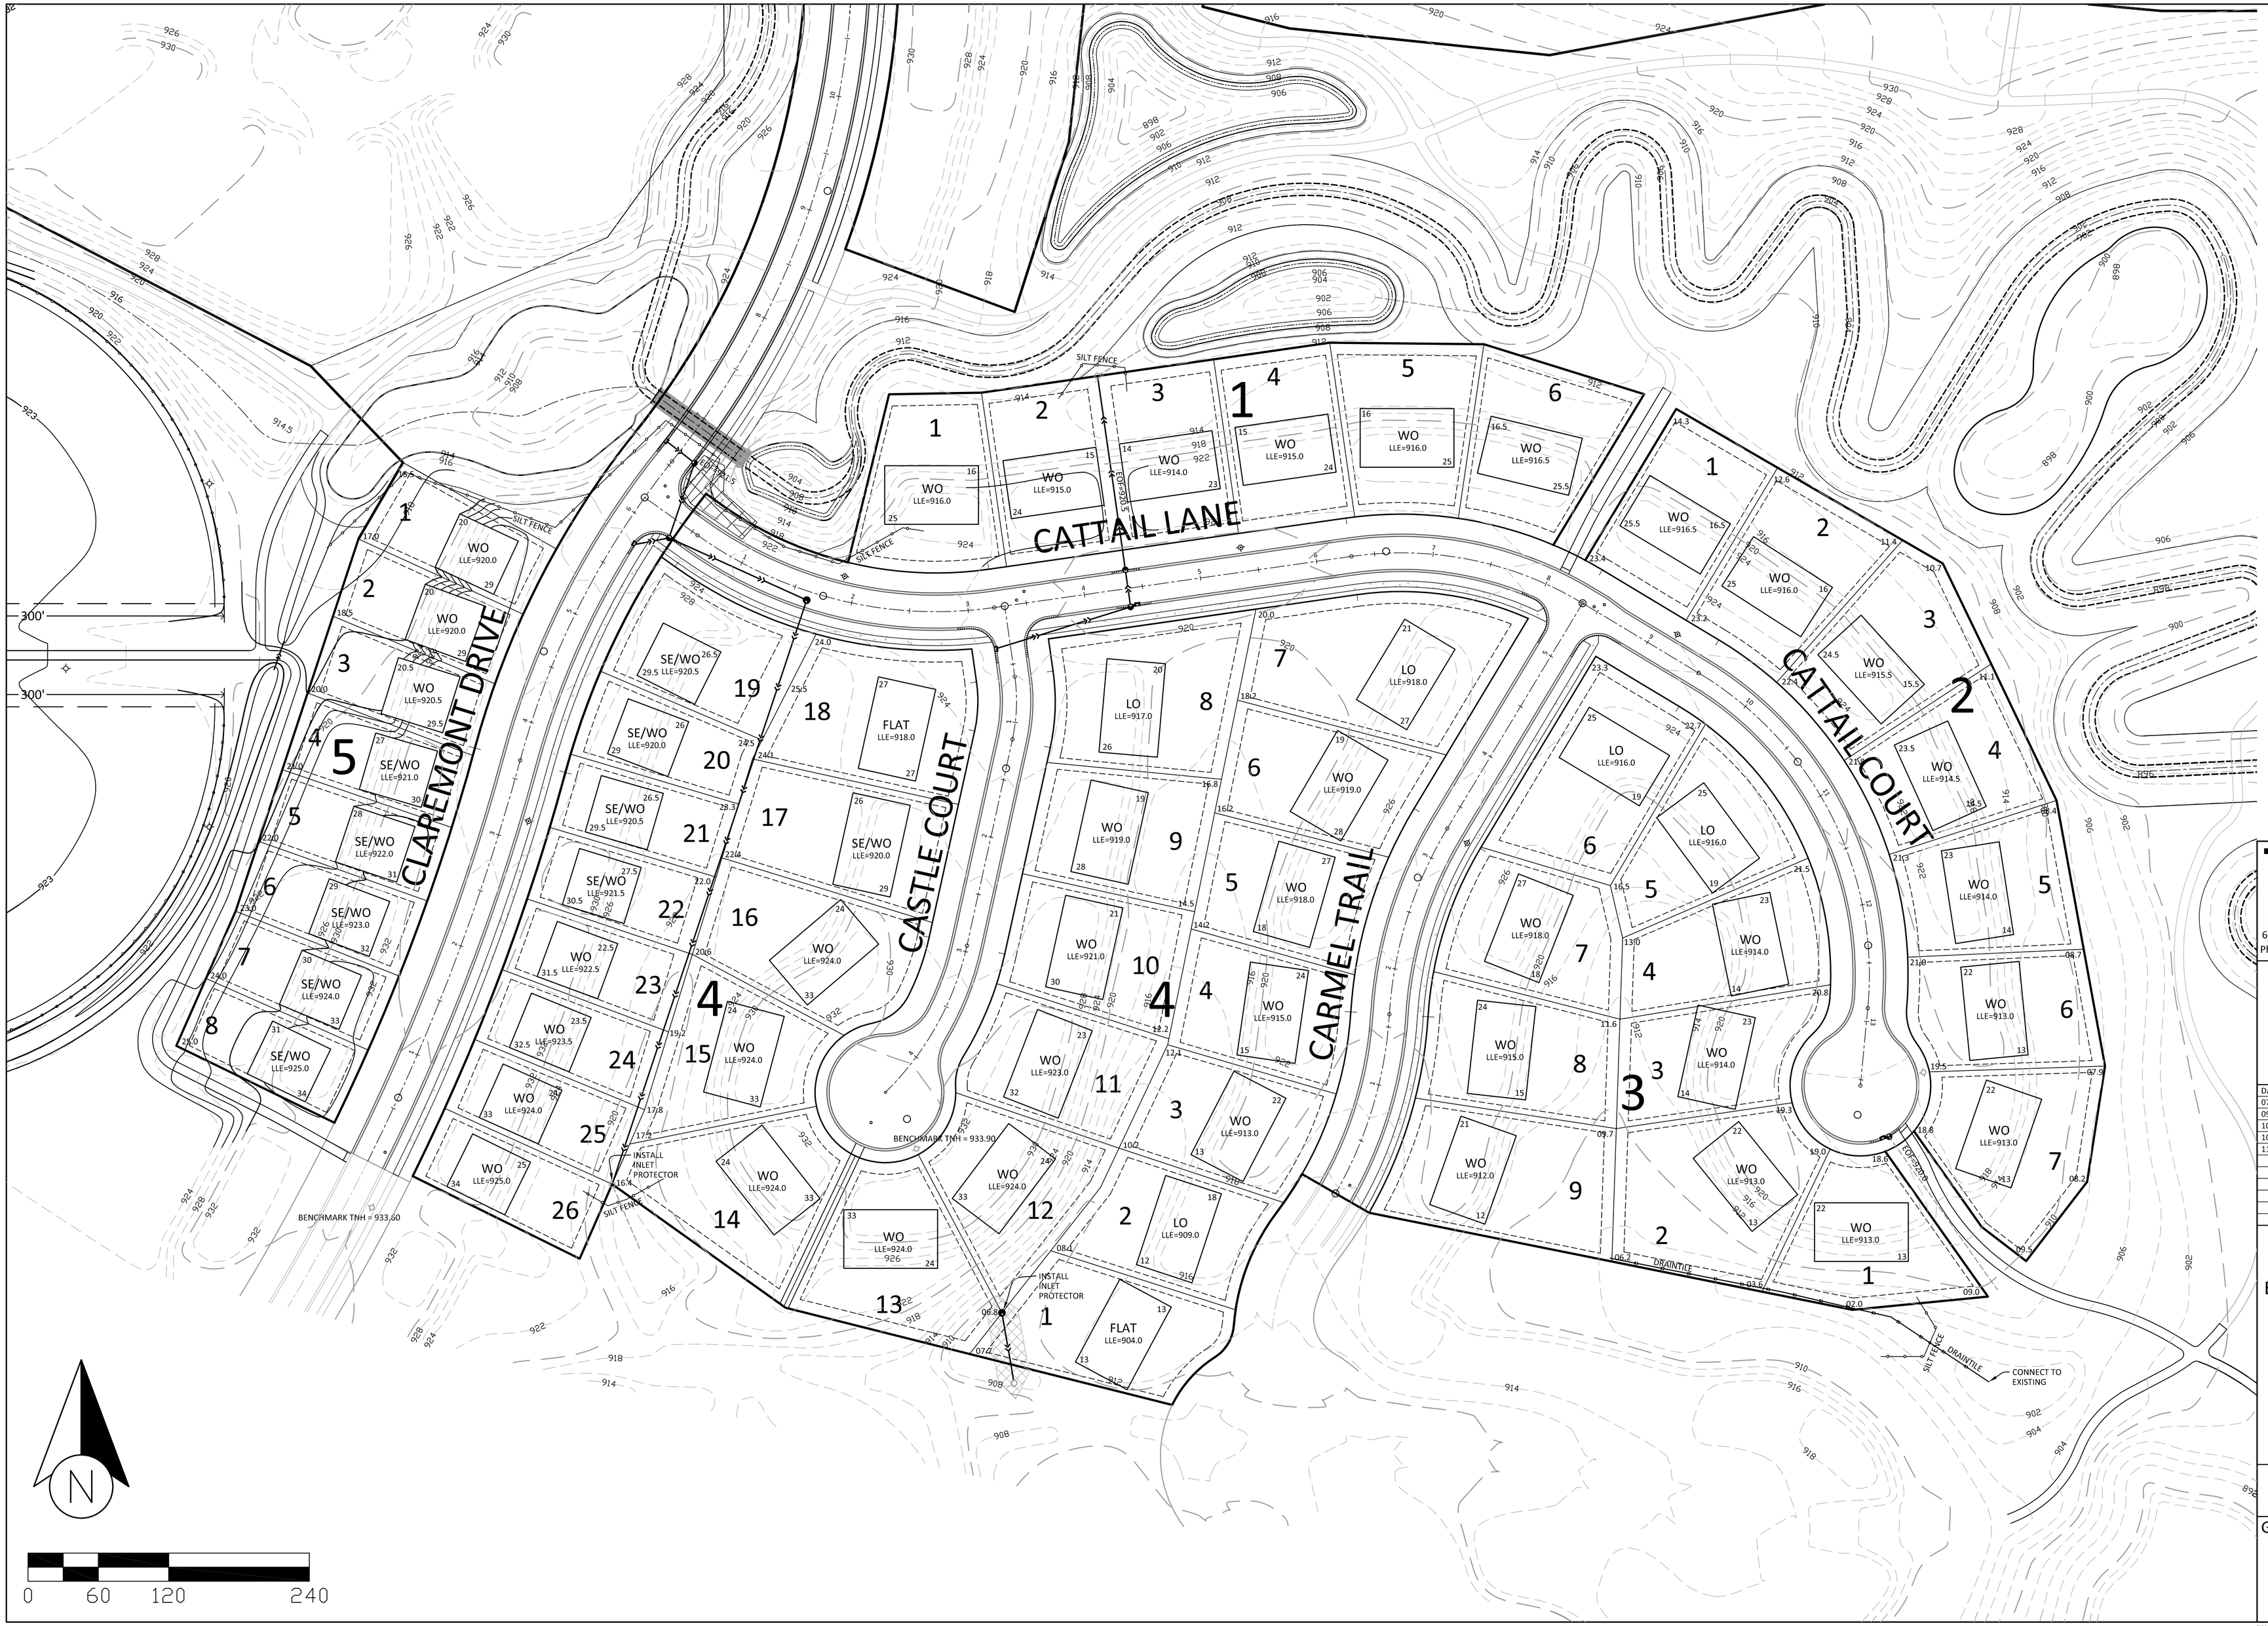

KJWalk INC.
6001 Egan Drive, Ste 100, Savage, MN 55378
Phone: 952.226.3200 Web: www.kjwalk.com

I hereby certify that this plan was prepared by me, or under my direct supervision, and that I am a duly registered engineer under the laws of the state of Minnesota

Warren John Israelson
Registration #: 40175 Date: 7/21/2011

Date:	Revision:
07/16/10	Original
09/23/10	Grading Revisions
10/04/10	Grading Revisions
10/28/10	Grading Revisions
11/22/10	Grading Revisions

PROVIDENCE
SECOND ADDITION
EMPIRE TOWNSHIP, MN

PROVIDENCE

For Construction
July 21, 2011

Grading and Erosion Control

SHEET 11 of 12

FILE PATH: C:\Users\jsadler\Work Stuff\Project Stuff\Empire Township\Providence\Engineering\Sketch\providence.dwg